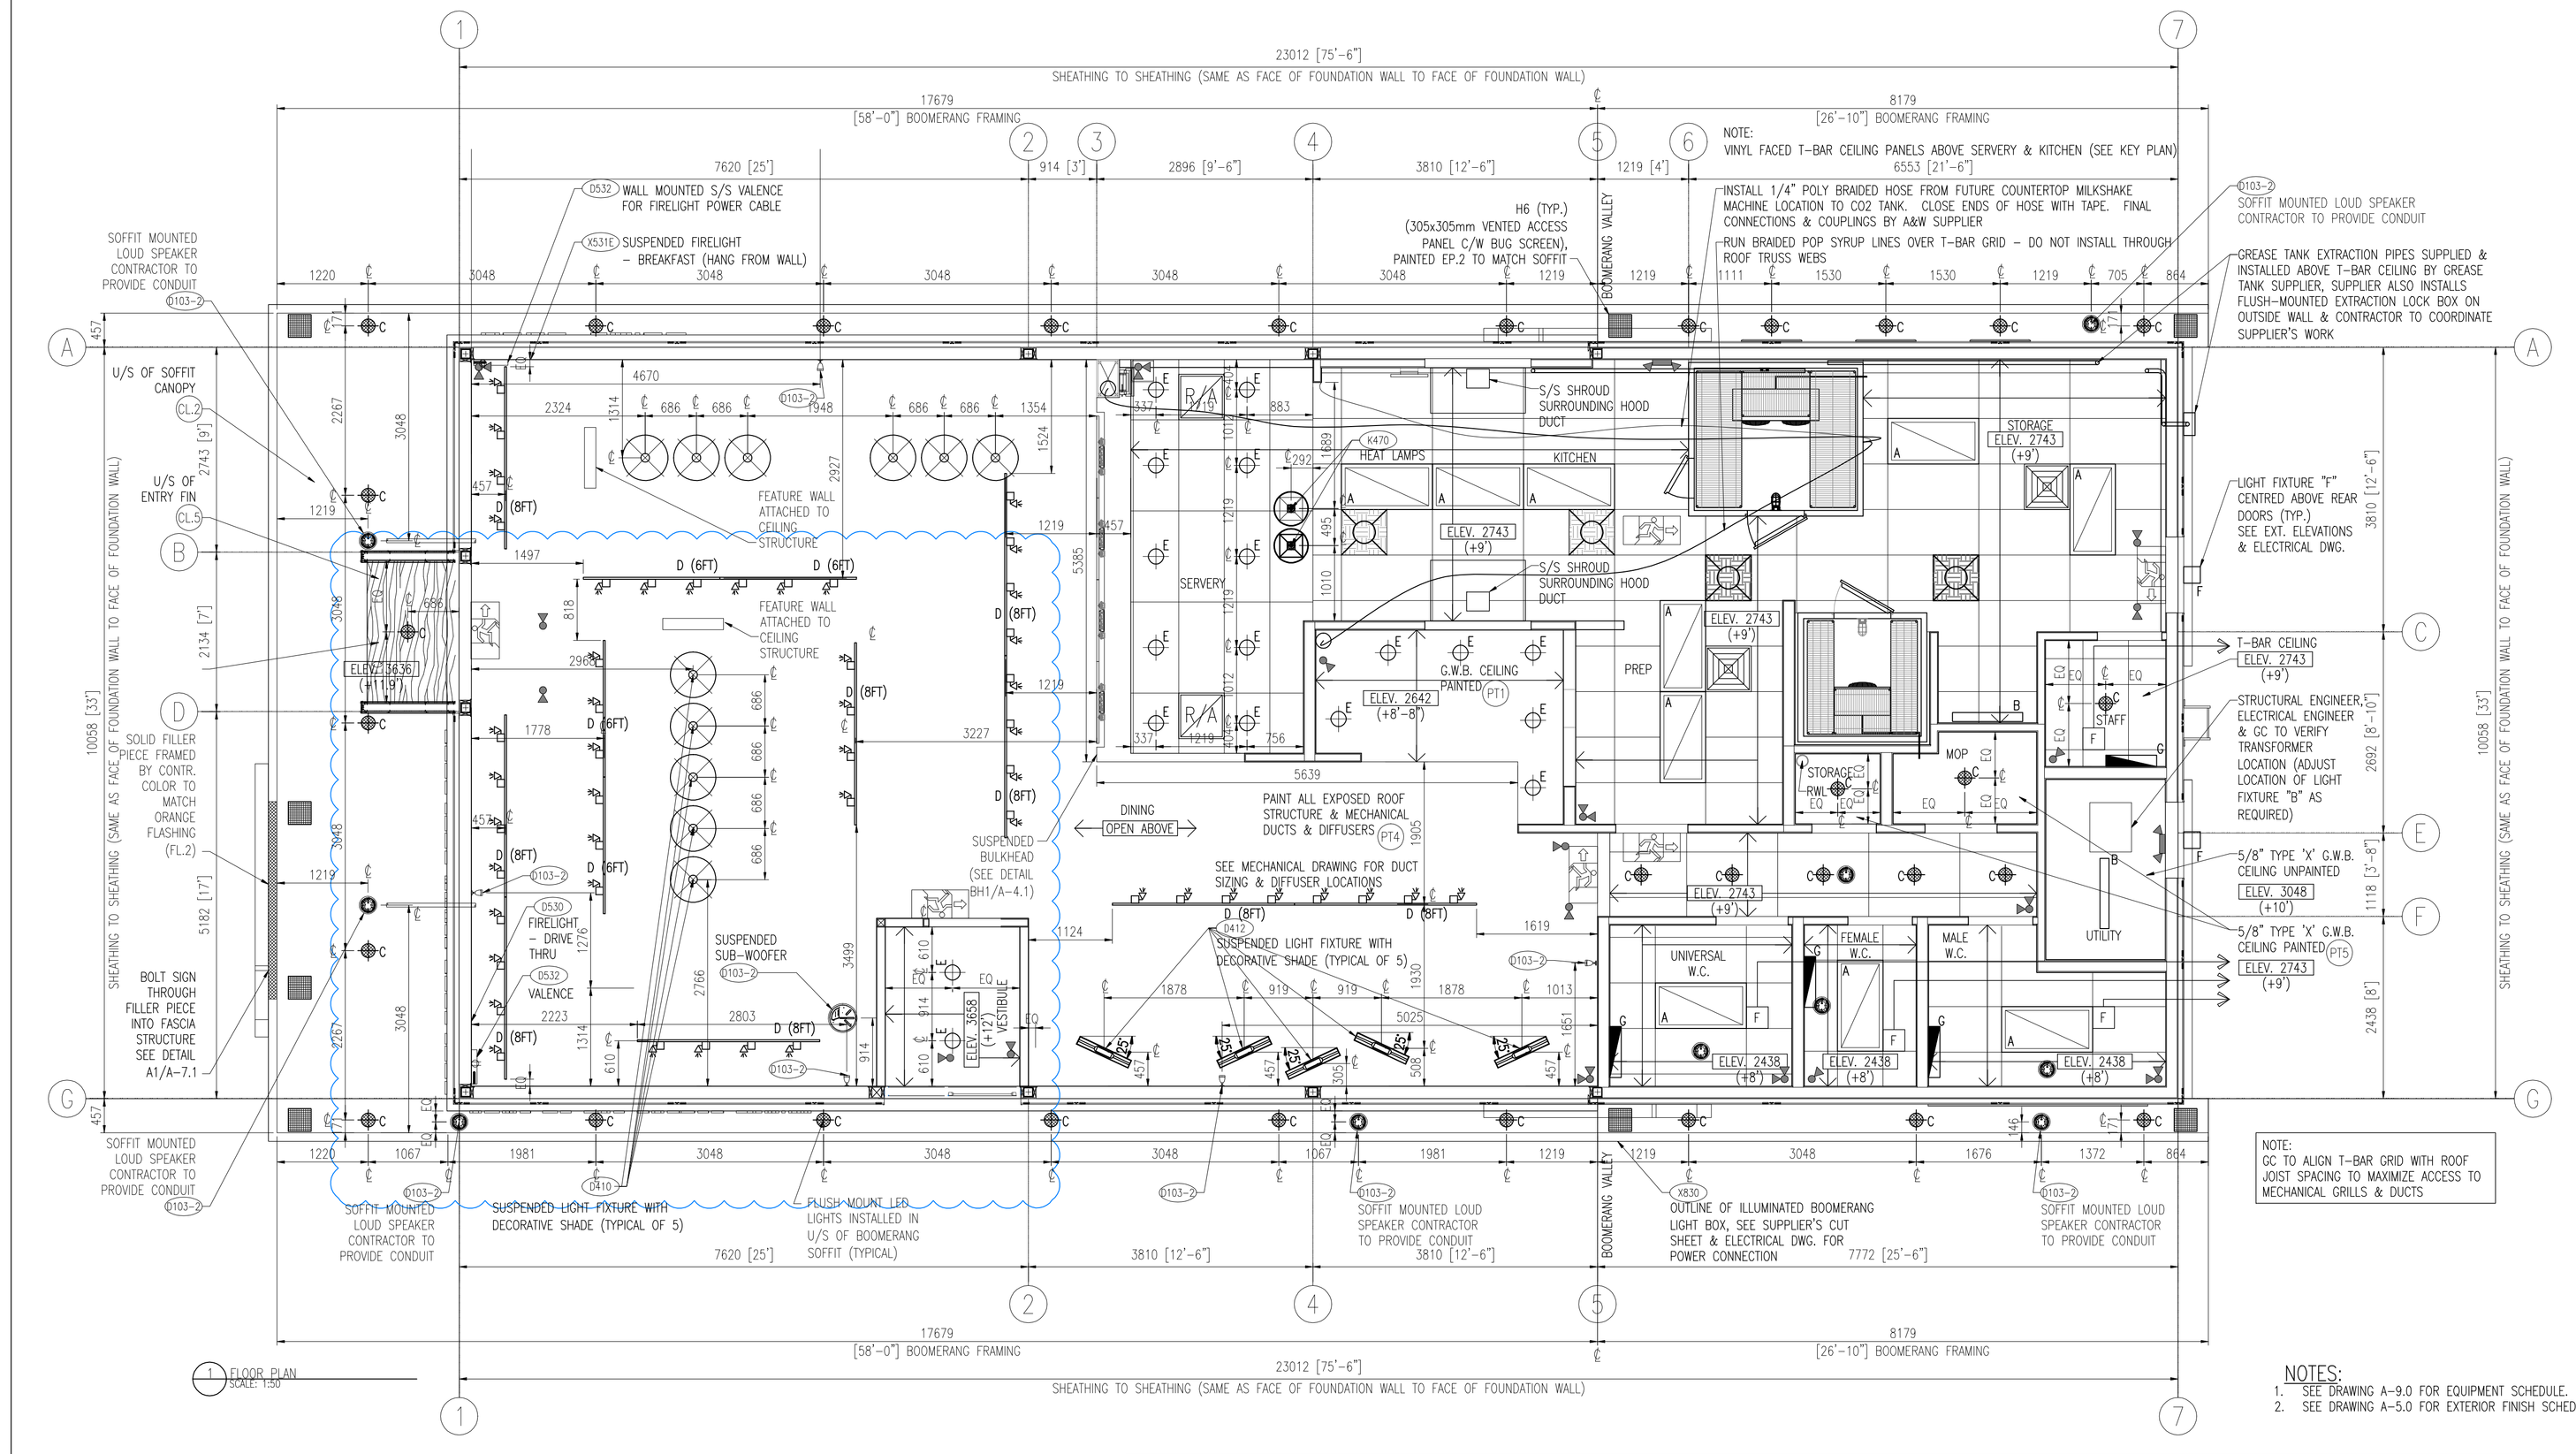

1 FLOOR PLAN
SCALE: 1:50

NOTES:
1. SEE DRAWING A-9.0 FOR EQUIPMENT SCHEDULE.
2. SEE DRAWING A-5.0 FOR EXTERIOR FINISH SCHEDULE.

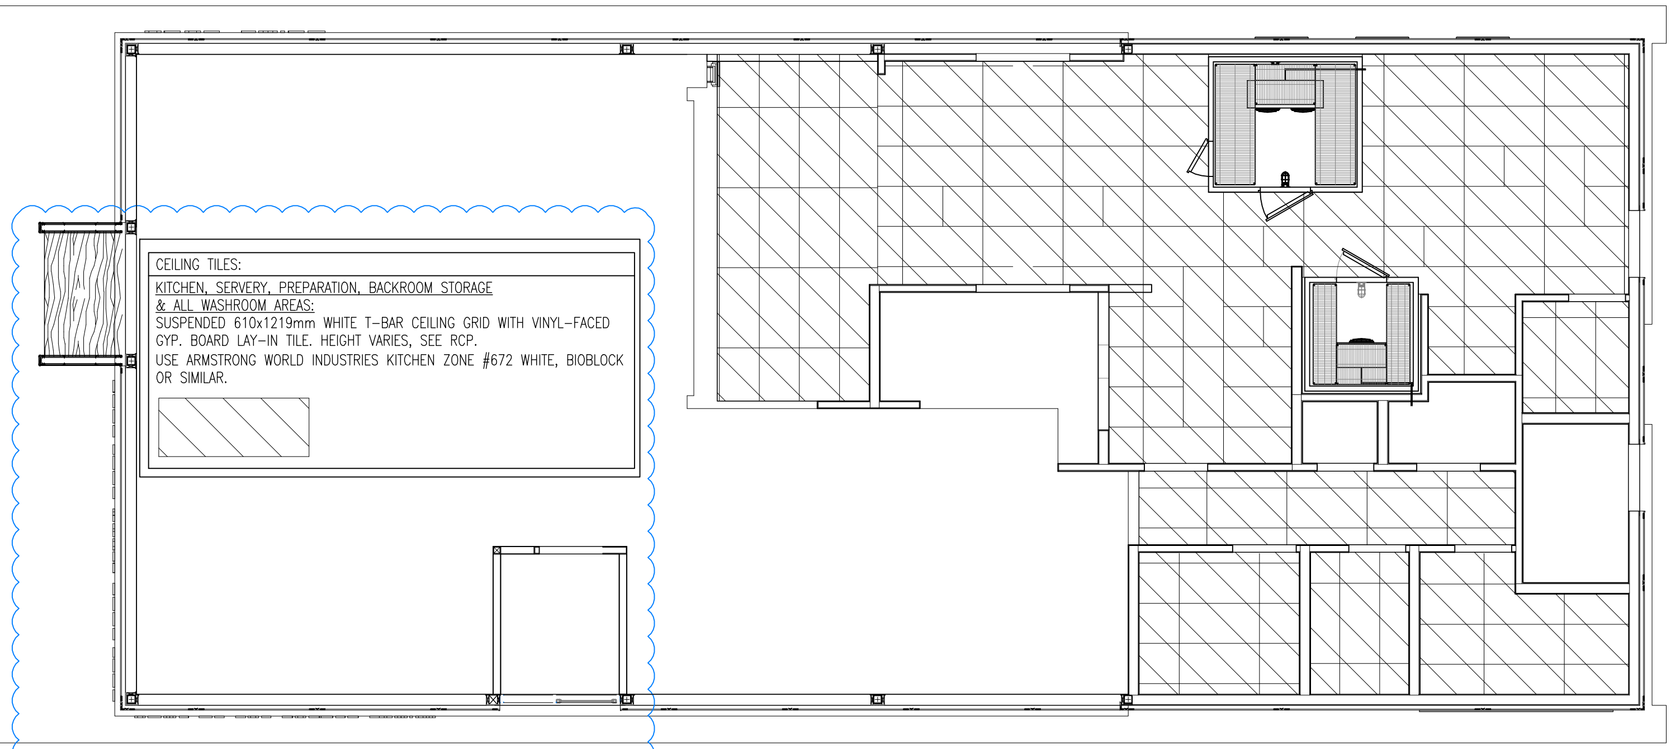

CEILING TILE LAYOUT

4	ADDENDUM #1	16.04.22
3	ISSUED FOR PERMIT & CONSTRUCTION	16.04.04
3	99% PROGRESS SET	16.03.18
2	50% PROGRESS SET	16.02.19
1	ISSUED TO PROJECT ARCHITECT	15.10.30
	Description	Date

REVISIONS

1. THIS DRAWING IS THE PROPERTY OF A&W FOOD SERVICES OF CANADA INC., & MAY NOT BE USED IN WHOLE OR IN PART FOR ANY PROJECT OTHER THAN THAT DESIGNATED HEREON.
2. DO NOT SCALE DRAWINGS – WRITTEN DIMENSIONS TAKE PRECEDENCE.
3. CONTRACTOR TO VERIFY JOB SITE DIMENSIONS & CONDITIONS, REPORT ANY & ALL DISCREPANCIES TO THE OWNER & A&W IMMEDIATELY BEFORE PROCEEDING WITH WORK.
4. ALL WORK TO CONFORM TO THE LATEST LOCAL BUILDING CODES, BY-LAWS, & NFPA REQUIREMENTS, IN ADDITION TO OTHER REGULATIONS HAVING JURISDICTION.

Consultant
RNF VENTURES LTD.
811 CENTRAL AVENUE PRINCE ALBERT, SK S6V 4V2
PH: (306) 763-3700 FX: (306) 763-4700
PRAKASH
PRAKASH CONSULTING LTD. STRUCTURAL ENGINEERS
#4-210 10TH STREET EAST PRINCE ALBERT, SK S6V 1G5
T 306 922 3101 F 306 764 0213
CONSULTANT
JAMES ZIMMER ARCHITECT
TELEPHONE – 306 931-6622
1246 8th STREET East
SASKATOON, SASK. S7H 0S5

A&W FOOD SERVICES OF CANADA INC.

Project
A&W RESTAURANT
2015 GFMGF CONCEPT DESIGN
11401 RAILWAY AVE,
NORTH BATTLEFORD, SK

Title
REFLECTED CEILING PLAN

File Name: 2178L (2015 V1.1) A40 - A41.DWG
Date Created: OCTOBER 30, 2015
Previous Version: 2178L (2015 V1.1)
Project Number: A&W 14064 | Consultant 2036023
Drawn By: IA / LM
Scale: 1:50
Page Number: A-4.0