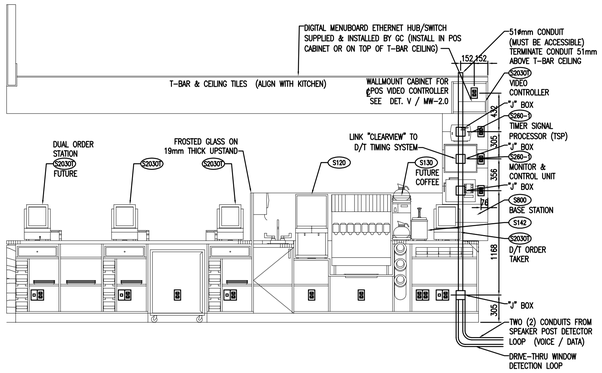

1 SERVICE COUNTER ELEVATION
1/4"=1'-0" SCALE: 1:25

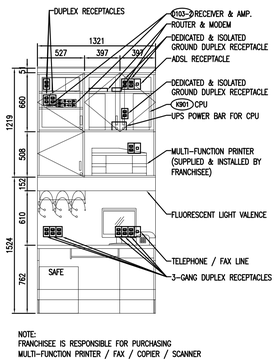

NOTE:
FRANCHISEE IS RESPONSIBLE FOR PURCHASING MULTI-FUNCTION PRINTER / FAX / COPIER / SCANNER

2 MANAGERS DESK ELEVATION
1/4"=1'-0" SCALE: 1:25

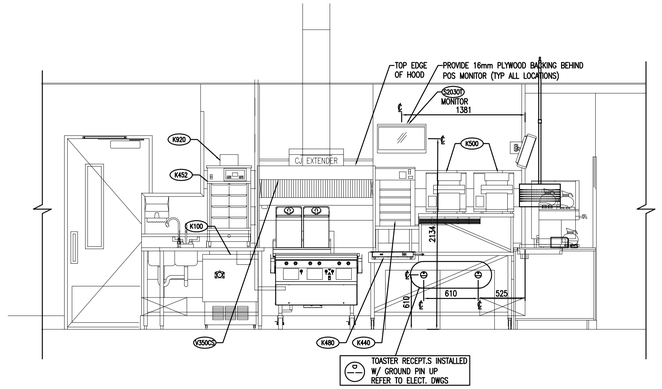

3 KITCHEN ELEVATION (2SS1.0)
1/4"=1'-0" SCALE: 1:25

ELECTRICAL NOTE: ALL REAR COUNTER EQUIPMENT TO PLUG INTO RECEPTACLES UNDER COUNTER. GC TO DRILL HOLE THROUGH COUNTER TOP & PROVIDE RICHELIEU GROMMET CAP #188021174 – ø80mm x 21.3mm (TYPICAL)

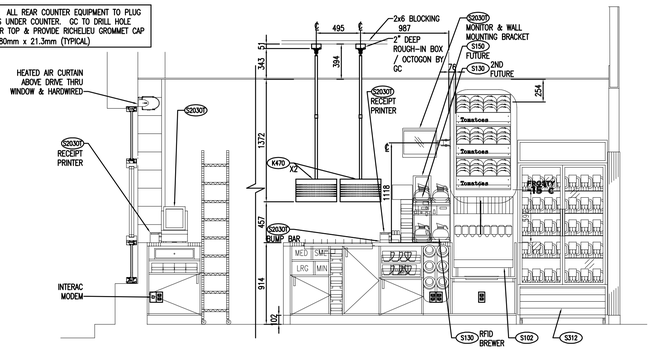

4 KITCHEN ELEVATION
1/4"=1'-0" SCALE: 1:25

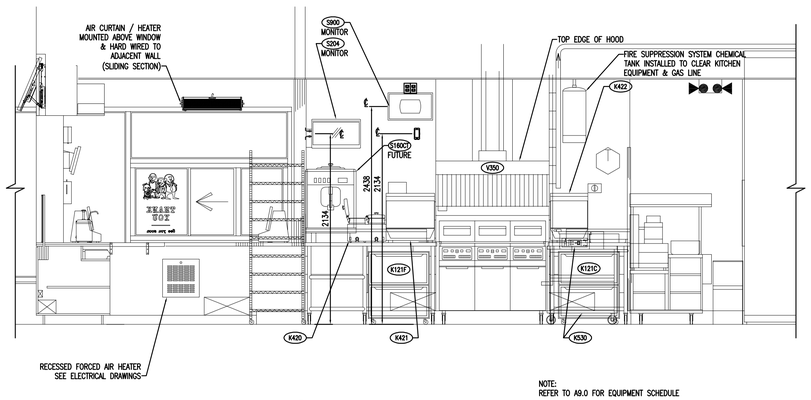

NOTE:
REFER TO A9.0 FOR EQUIPMENT SCHEDULE

5 KITCHEN ELEVATION (4SS1.0)
1/4"=1'-0" SCALE: 1:25

PROFESSIONAL ENGINEER
N. HALL
MEMBER 12318
16/04/08
YR. MN. DAY
SASKATCHEWAN

Association of Professional Engineers & Geoscientists of Saskatchewan
CERTIFICATE OF AUTHORIZATION
PWA Engineering (2013) Ltd.
Number C0033
Permission to Consult held by:

Discipline	Sk. Reg. No.	Signature
ELECTRICAL	4294	
ELECTRICAL	12318	

No.	Description	Date
3	ISSUED FOR PERMIT & CONSTRUCTION	16.04.08
2	ISSUED FOR 99% REVIEW	16.03.18
1	ISSUED TO PROJECT ARCHITECT	15.10.30

REVISIONS

1. THIS DRAWING IS THE PROPERTY OF A&W FOOD SERVICES OF CANADA INC., & MAY NOT BE USED IN WHOLE OR IN PART FOR ANY PROJECT OTHER THAN THAT DESIGNATED HEREON
2. DO NOT SCALE DRAWINGS – WRITTEN DIMENSIONS TAKE PRECEDENCE
3. CONTRACTOR TO VERIFY JOB SITE DIMENSIONS & CONDITIONS, REPORT ANY & ALL DISCREPANCIES TO THE OWNER & A&W IMMEDIATELY BEFORE PROCEEDING WITH WORK
4. ALL WORK TO CONFORM TO THE LATEST LOCAL BUILDING CODES, BY-LAWS, & NFPA REQUIREMENTS, IN ADDITION TO OTHER REGULATIONS HAVING JURISDICTION

Consultant

PWA ENGINEERING LTD.
CONSULTING ELECTRICAL ENGINEERS
#103 – 701 CYNTHIA STREET SASKATOON, SK S7L 6R7
TELEPHONE • (306) 244-6571
FAX • (306) 664-2771

PRAKASH
PRAKASH CONSULTING LTD
STRUCTURAL ENGINEERS
#4–210 15TH STREET EAST
PRINCE ALBERT, SK S6V 1G2
T 306 922 2101 F 306 763 0212

RNF VENTURES LTD.
811 CENTRAL AVENUE
PRINCE ALBERT, SK
S6V 4V2
PH: (306) 763-3700
FX: (306) 763-4700

A&W FOOD SERVICES OF CANADA INC.
DESIGN & CONSTRUCTION

Project
A&W RESTAURANT
2015 GFMGF CONCEPT DESIGN
11401 RAILWAY AVE,
NORTH BATTLEFORD, SK

Title
ELEVATIONS

File Name: 8151 E-4.0
Date Created: JANUARY 14, 2016
Prototype Version: 2178L (2015 V1.1)
Project Number: A&W 14064 | Consultant XXXXX
Page Number: E-4.0
Drawn By: BD/BB
Scale: AS SHOWN