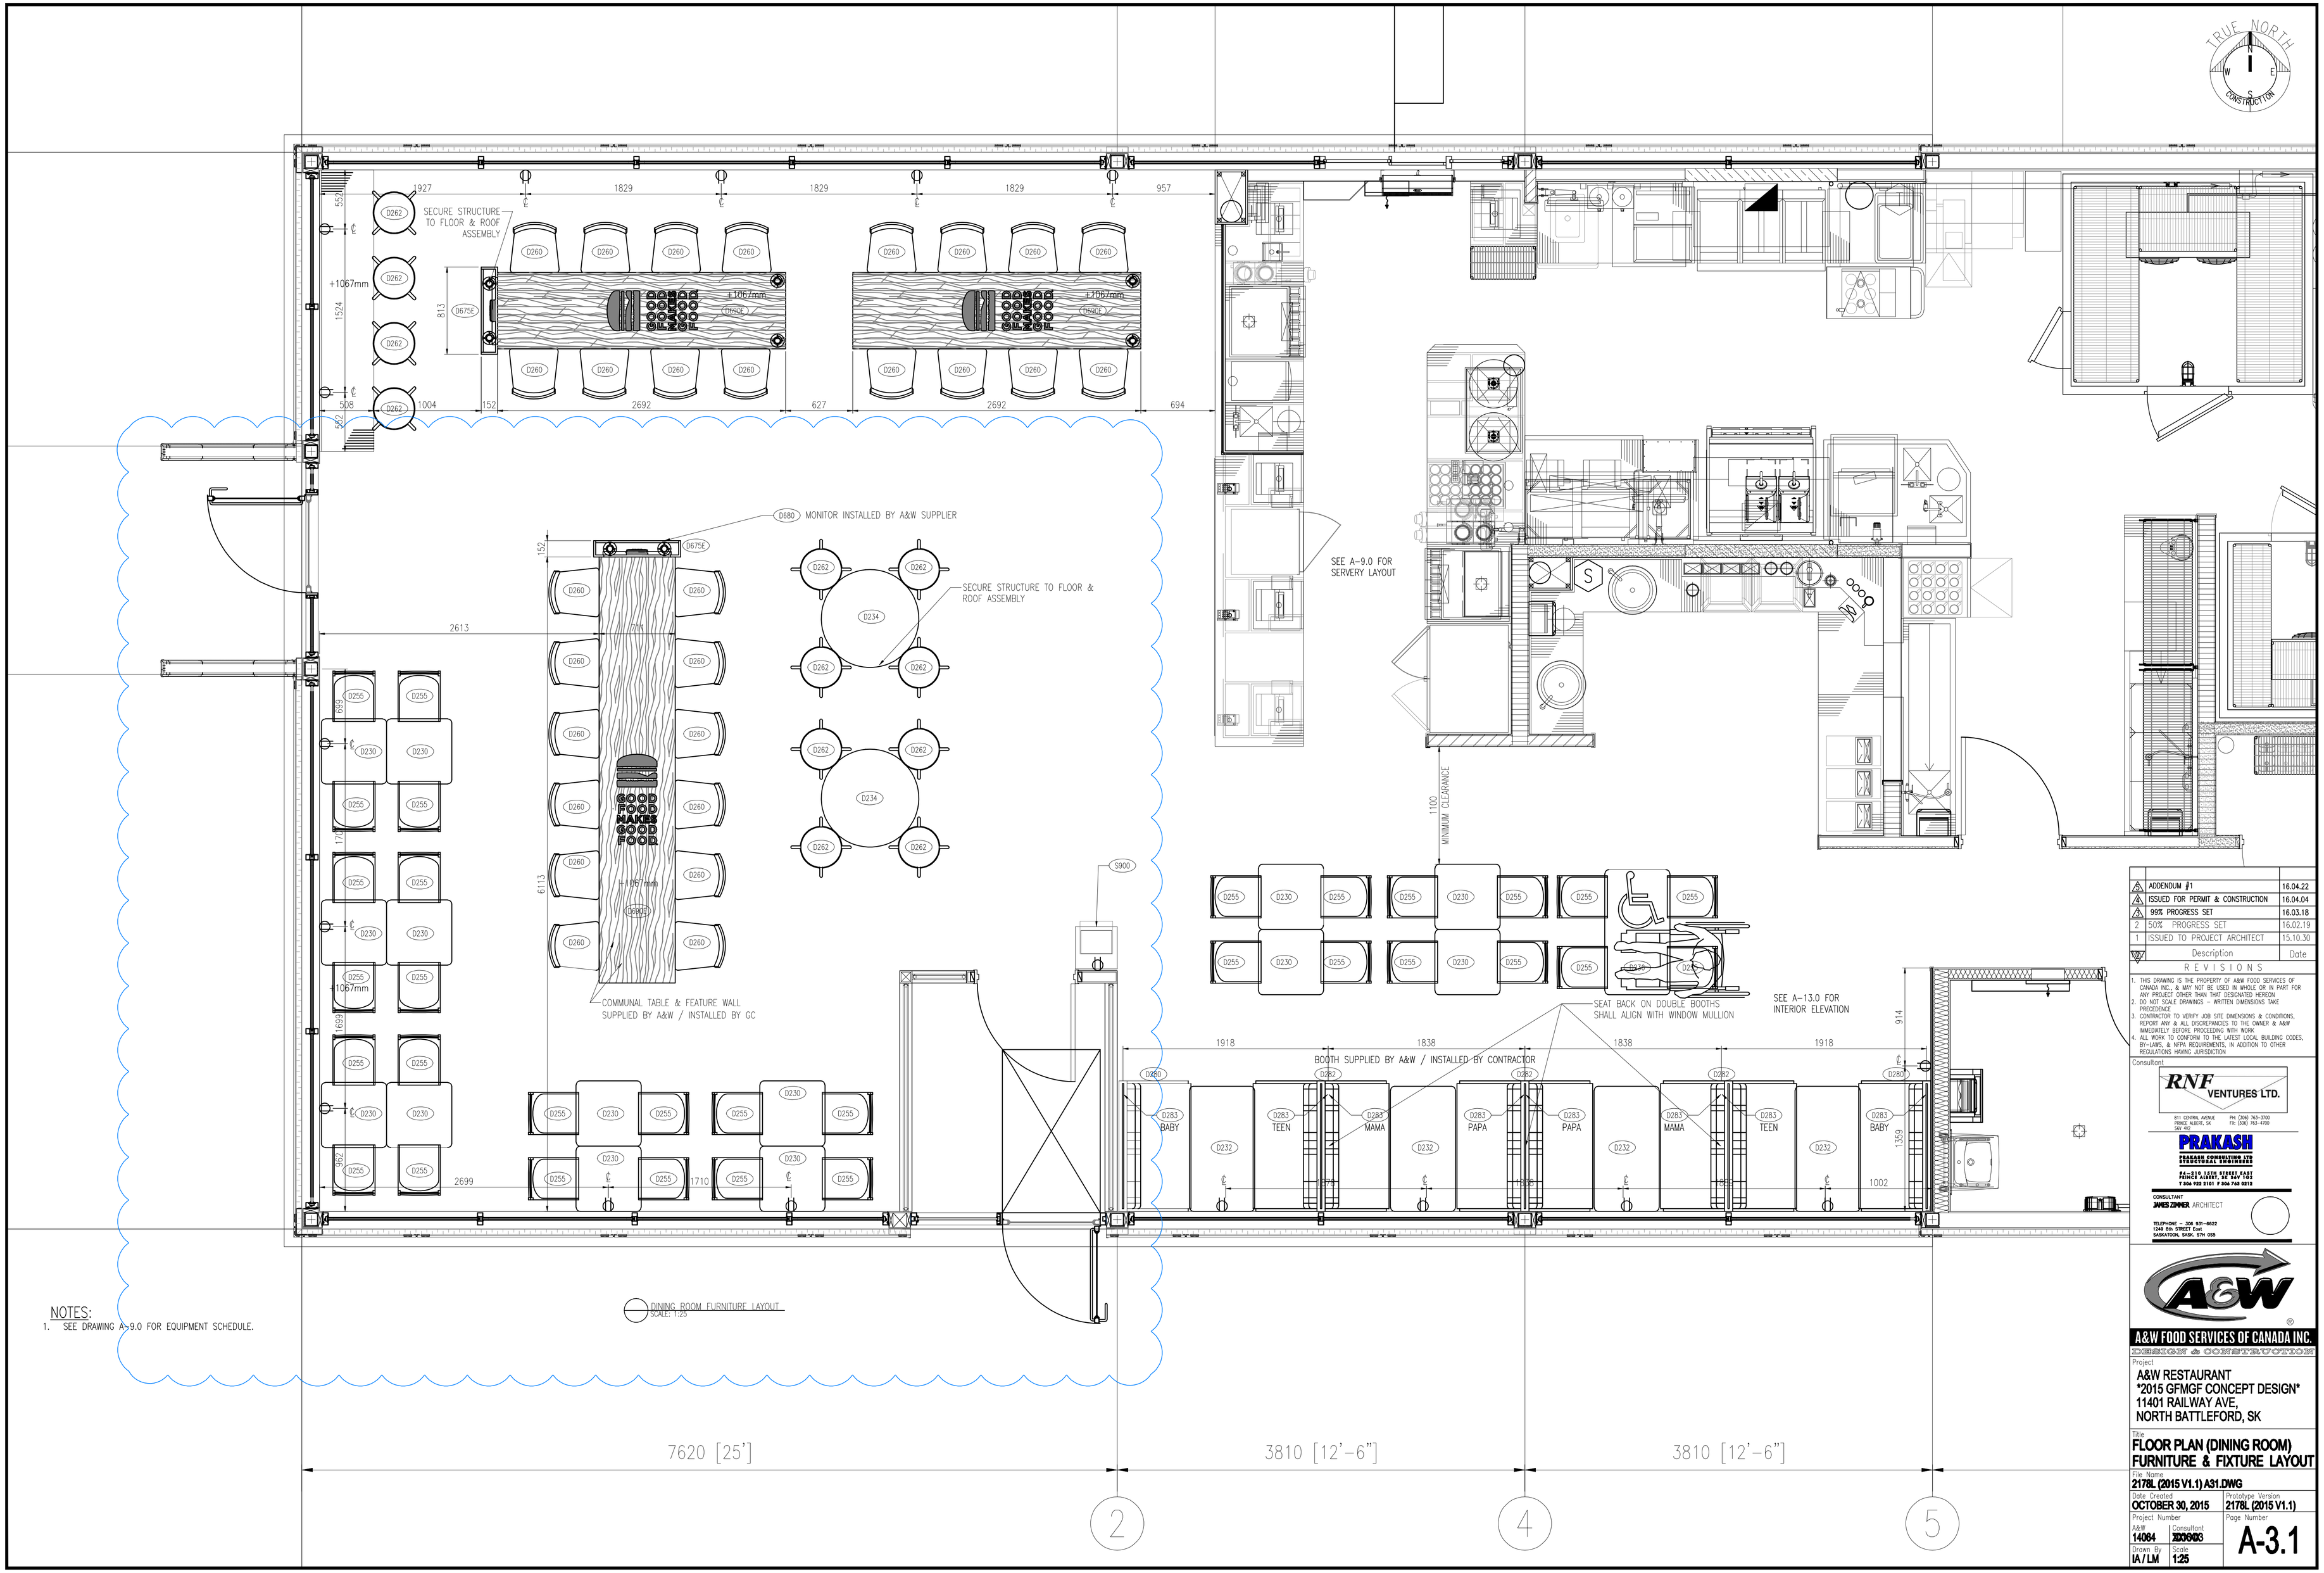

DINING ROOM FURNITURE LAYOUT
SCALE: 1:25

NOTES:
1. SEE DRAWING A-9.0 FOR EQUIPMENT SCHEDULE.

4	ADDENDUM #1	16.04.22
3	ISSUED FOR PERMIT & CONSTRUCTION	16.04.04
2	99% PROGRESS SET	16.03.18
1	50% PROGRESS SET	16.02.19
	ISSUED TO PROJECT ARCHITECT	15.10.30
	Description	Date

REVISIONS

1. THIS DRAWING IS THE PROPERTY OF A&W FOOD SERVICES OF CANADA INC., & MAY NOT BE USED IN WHOLE OR IN PART FOR ANY PROJECT OTHER THAN THAT DESIGNATED HEREON
2. DO NOT SCALE DRAWINGS – WRITTEN DIMENSIONS TAKE PRECEDENCE
3. CONTRACTOR TO VERIFY JOB SITE DIMENSIONS & CONDITIONS, REPORT ANY & ALL DISCREPANCIES TO THE OWNER & A&W IMMEDIATELY BEFORE PROCEEDING WITH WORK
4. ALL WORK TO CONFORM TO THE LATEST LOCAL BUILDING CODES, BY-LAWS, & NFPA REQUIREMENTS, IN ADDITION TO OTHER REGULATIONS HAVING JURISDICTION

Consultant
RNF VENTURES LTD.
811 CENTRAL AVENUE PRINCE ALBERT, SK S6V 4V2
PH: (306) 763-3700 FX: (306) 763-4700

PRAKASH
PRAKASH CONSULTING LTD STRUCTURAL ENGINEERS
#4-219 15TH STREET EAST PRINCE ALBERT, SK S6V 1G1
T 306 922 3101 F 306 765 0515

CONSULTANT
JAMES ZIMMER ARCHITECT
TELEPHONE – 306 931-6622
1249 8th STREET East
SASKATOON, SASK, S7H 0S5

A&W FOOD SERVICES OF CANADA INC.
DESIGN & CONSTRUCTION

Project
A&W RESTAURANT
2015 GFMGF CONCEPT DESIGN
11401 RAILWAY AVE,
NORTH BATTLEFORD, SK

Title
FLOOR PLAN (DINING ROOM) FURNITURE & FIXTURE LAYOUT

File Name
2178L (2015 V1.1) A31.DWG

Date Created: OCTOBER 30, 2015	Prototype Version: 2178L (2015 V1.1)
Project Number: A&W 14064 / Consultant 2006083	Page Number: A-3.1
Drawn By: IA / LM	Scale: 1:25